


k:\projects\1509 ashley street center - bridge to opportunity campus\bridge to opportunity compundwg

2015 Orthophoto Source: Boone County Assessor

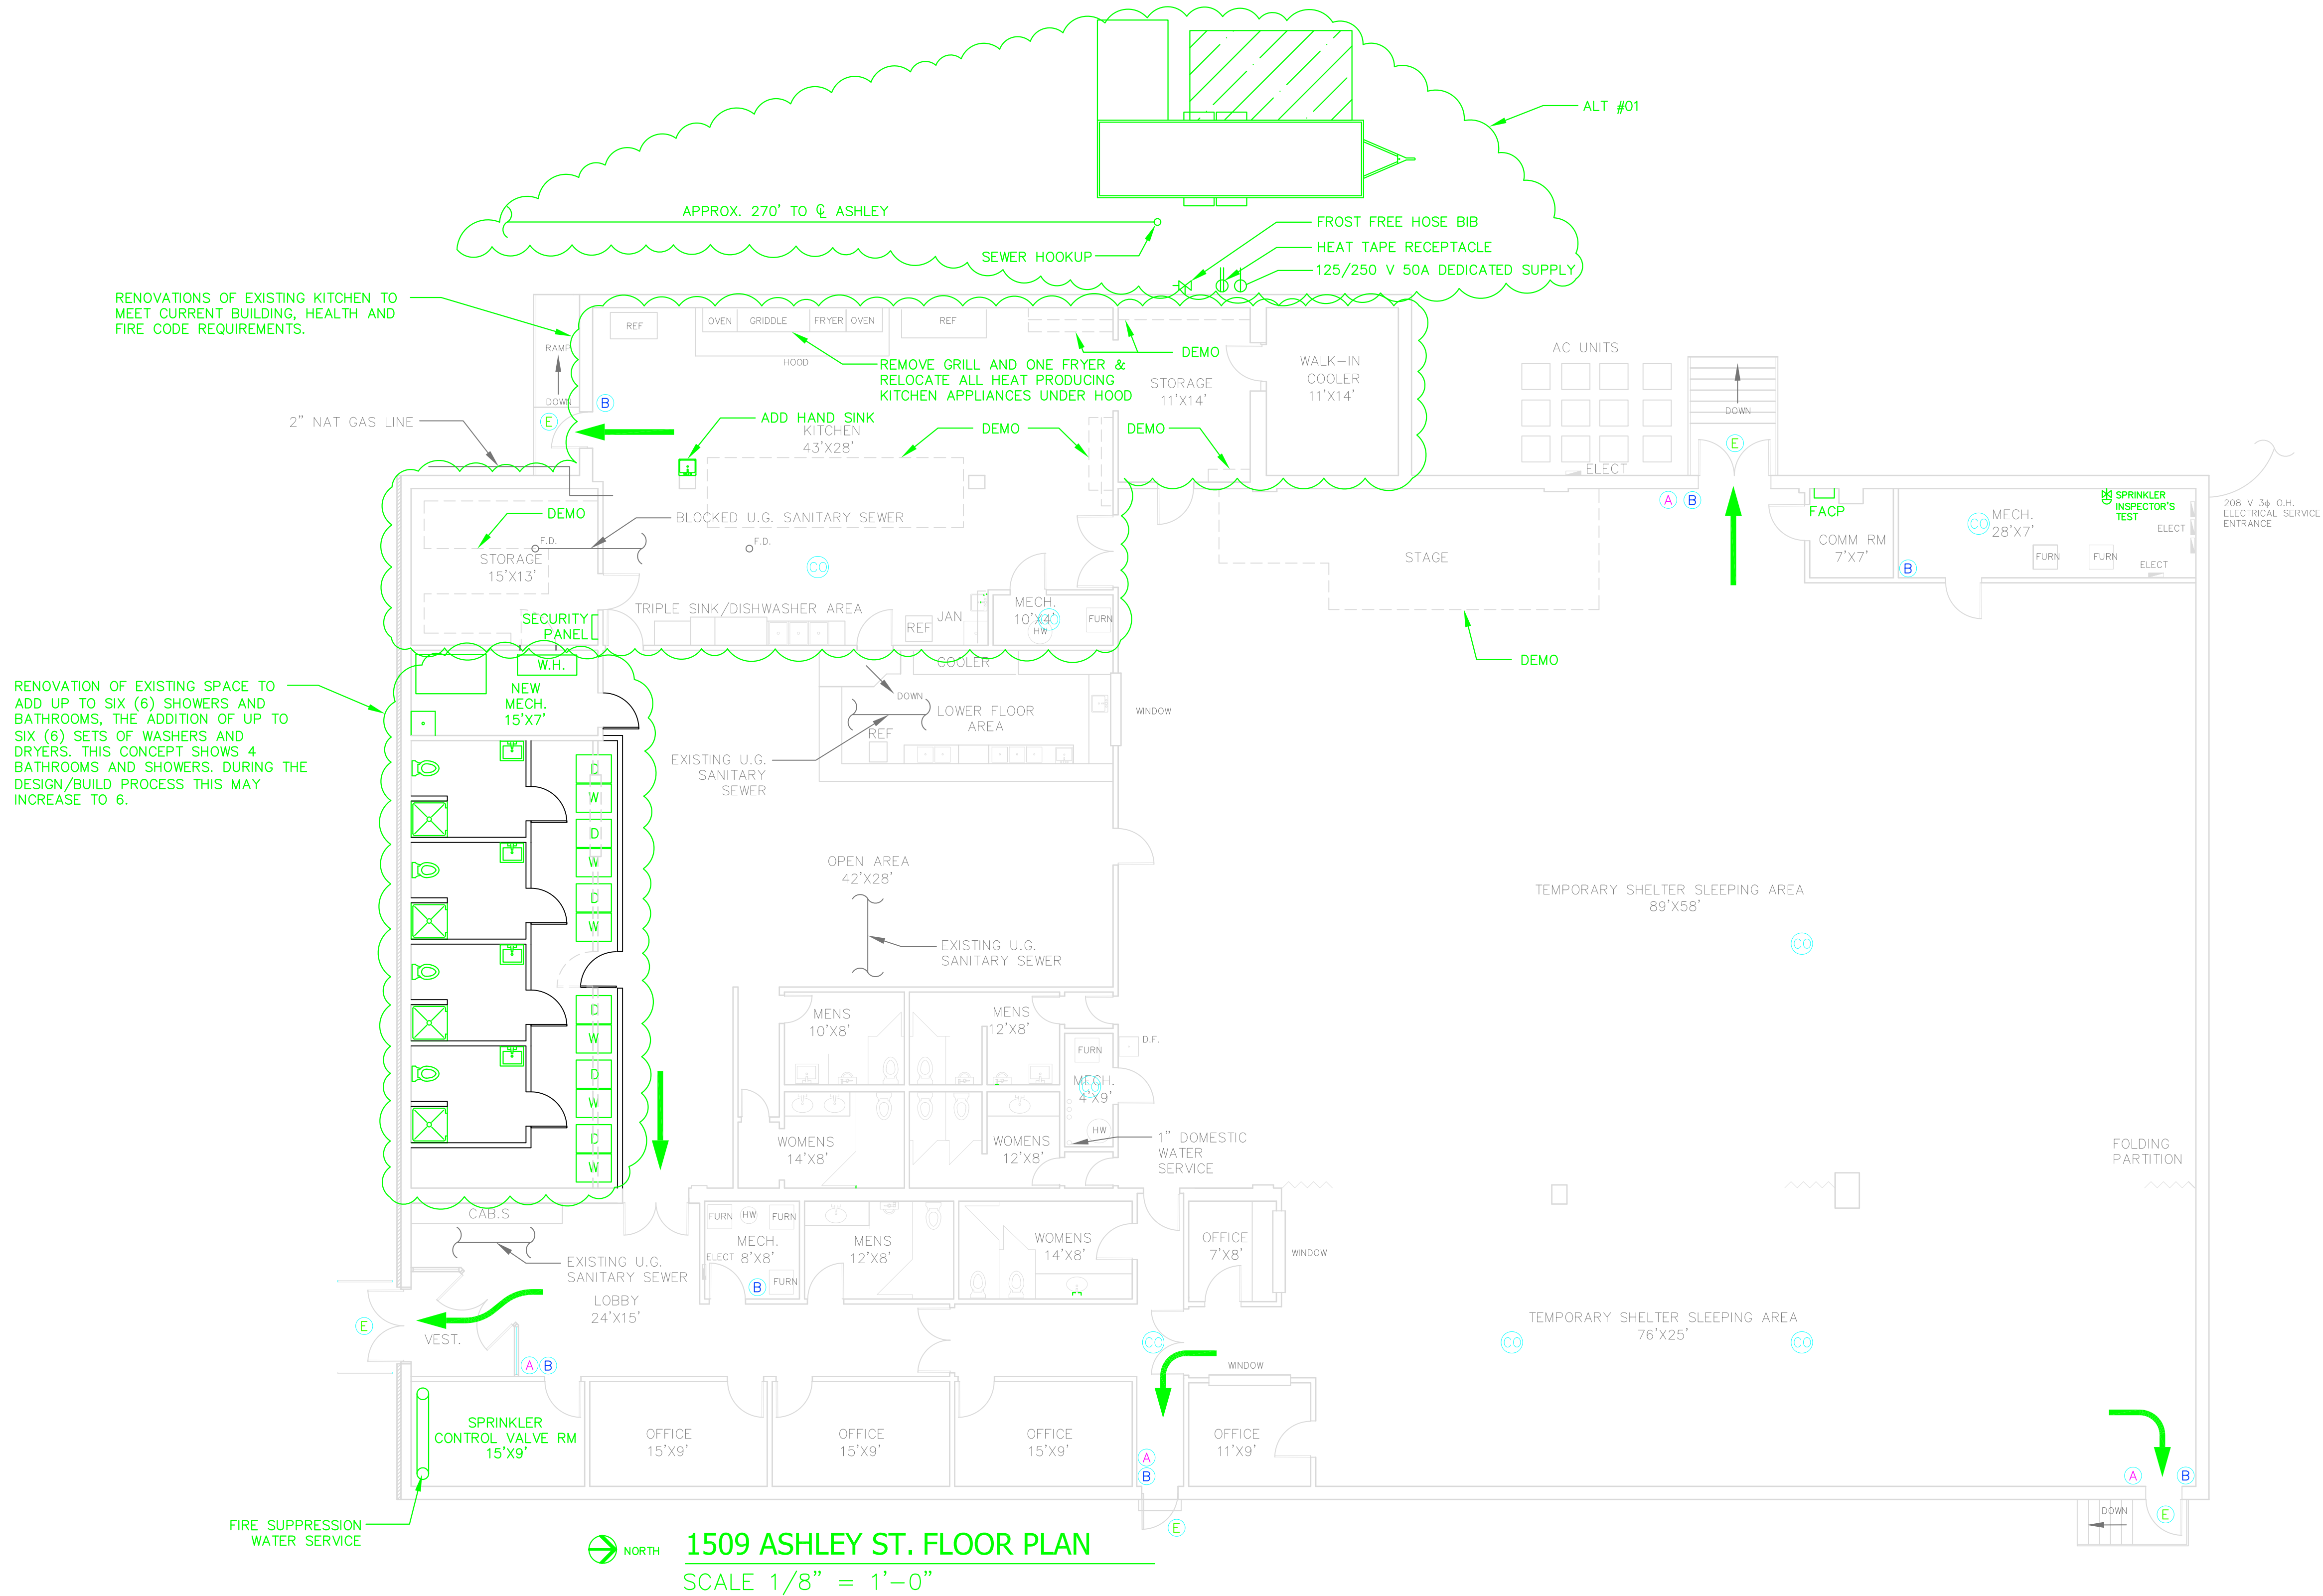

1509 ASHLEY ST. FLOOR PLAN
SCALE 1/8" = 1'-0"

- (A) - Fire Alarm Pull Station
- (B) - Fire Extinguisher
- (E) - Exit
- (CO) - Carbon Monoxide Detector

GENERAL NOTES


- BUILDING IS FULLY PROTECTED WITH A MONITORED PRE-ACTION SPRINKLER SYSTEM.
- BUILDING IS FULLY PROTECTED WITH A MONITORED FIRE DETECTION & ALARM SYSTEM.
- THIS DRAWING IS DIAGRAMMATIC, DESIGN BUILDER SHALL HAVE VISITED SITE AND INSPECTED ALL CONDITIONS EFFECTING THE DESIGN & CONSTRUCTION OF THE PROPOSED PROJECT.
- REFER TO THE FOLLOWING DRAWINGS ISSUED FOR PERMIT:
 - 1975-02-21 ORIGINAL PERMIT
 - 1987-09-02 ADDITIONAL PERMIT
 - 1992-02-05 ADDITIONAL PERMIT

BASIS OF DESIGN RFP157/2023

CONCEPT PLAN
ASHLEY STREET CENTER
1509 ASHLEY STREET, COLUMBIA MO 65202

Mission
Provide safe, sustainable
infrastructure that promotes
positive communities.

701 East Broadway
P.O. Box 6015
Columbia, MO 65205
(573) 875-2489

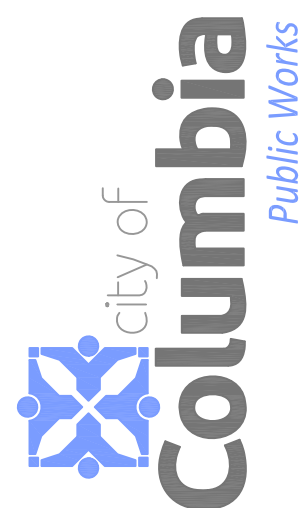

File No.
Scale: 1/8" = 1'-0"
07/25/2023
Des.
Dwn.
Chk.

Sheet
1 of 1

Revision
By
Date
No.