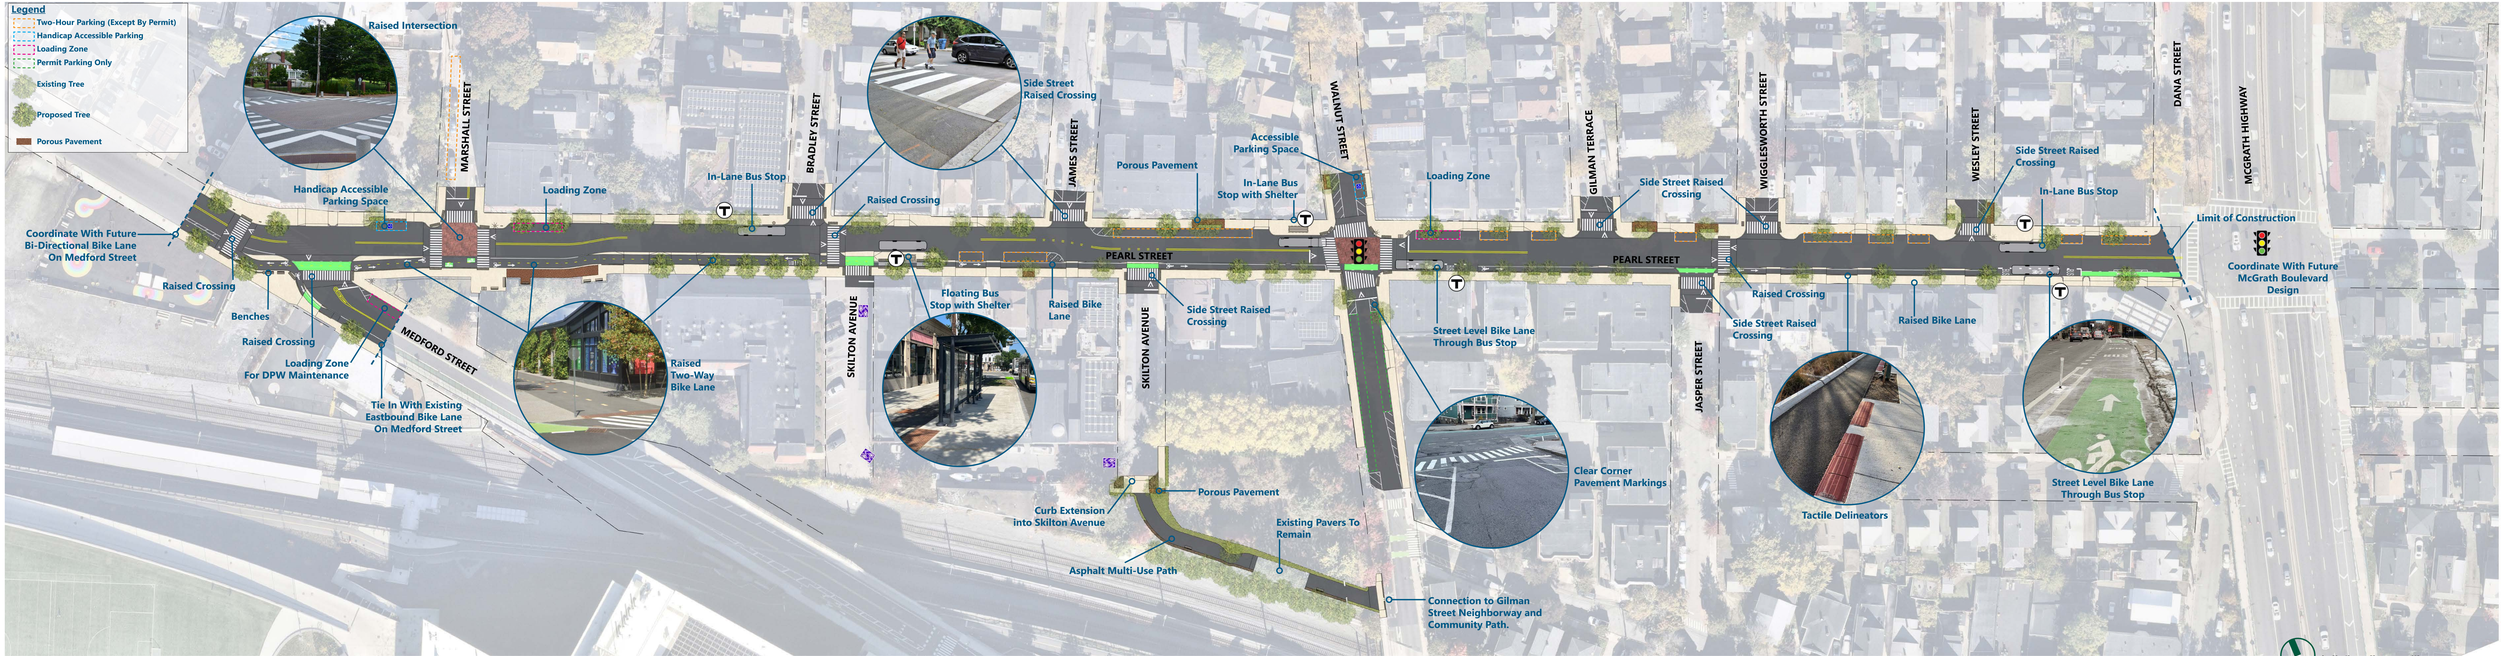


# RENDERING - WESTERN PEARL STREET

WESTERN PEARL STREET RECONSTRUCTION
SOMERVILLE, MA
JANUARY 2026

SCALE: 1" = 20'

Bowman