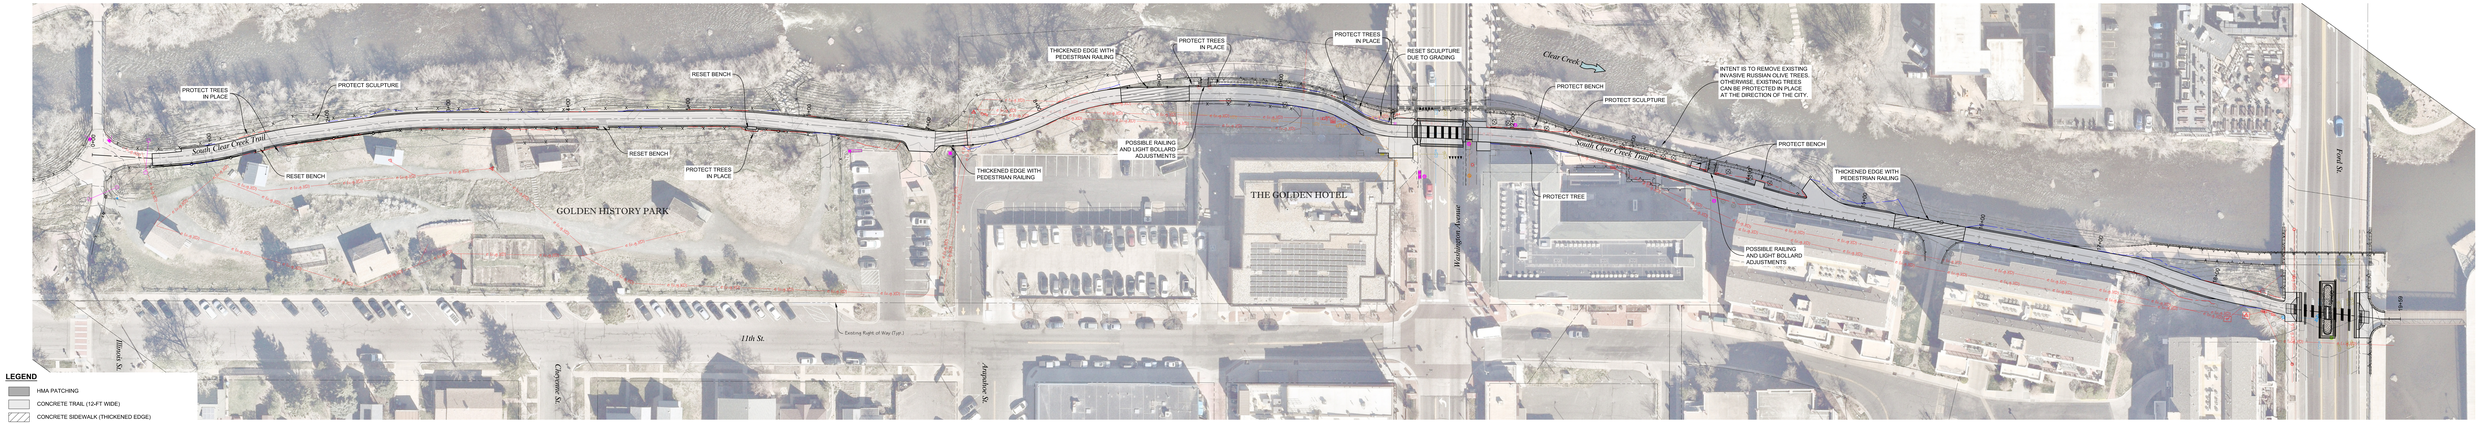

LEGEND

- HMA PATCHING
- CONCRETE TRAIL (12-FT WIDE)
- CONCRETE SIDEWALK (THICKENED EDGE)
- CONCRETE CURB RAMP
- MEDIAN COVER MATERIAL (PATTERNED CONCRETE)
- DETECTABLE WARNING
- LIMITS OF CUT
- TOE OF FILL

N

0 20 50

PLOTTED: 4/28/2026 8:49:13 PM
NAME: P:\2023\PROJECTS\P2P TRAIL DOWNTOWN GOLDEN\ALT 8\PAL\P2P - GOLDEN - REDCAD\DRAWINGS\01-SHT_RD_ROLL PLOT.DWG

PREPARED UNDER THE SUPERVISION OF	DESIGNED: JOH
	DRAWN: BTG
	CHECKED: JOH

ROLL PLOT

PROJECT NO. 23-102.01

SHEET REVISIONS

NO.	DATE	DESCRIPTION	BY

MULLER ENGINEERING COMPANY

CITY OF GOLDEN

ROLL PLOTS

P2P DOWNTOWN TRAIL

DATE: 04/28/2026

DRAWING NO.:

SHEET NO.: ___ OF ___