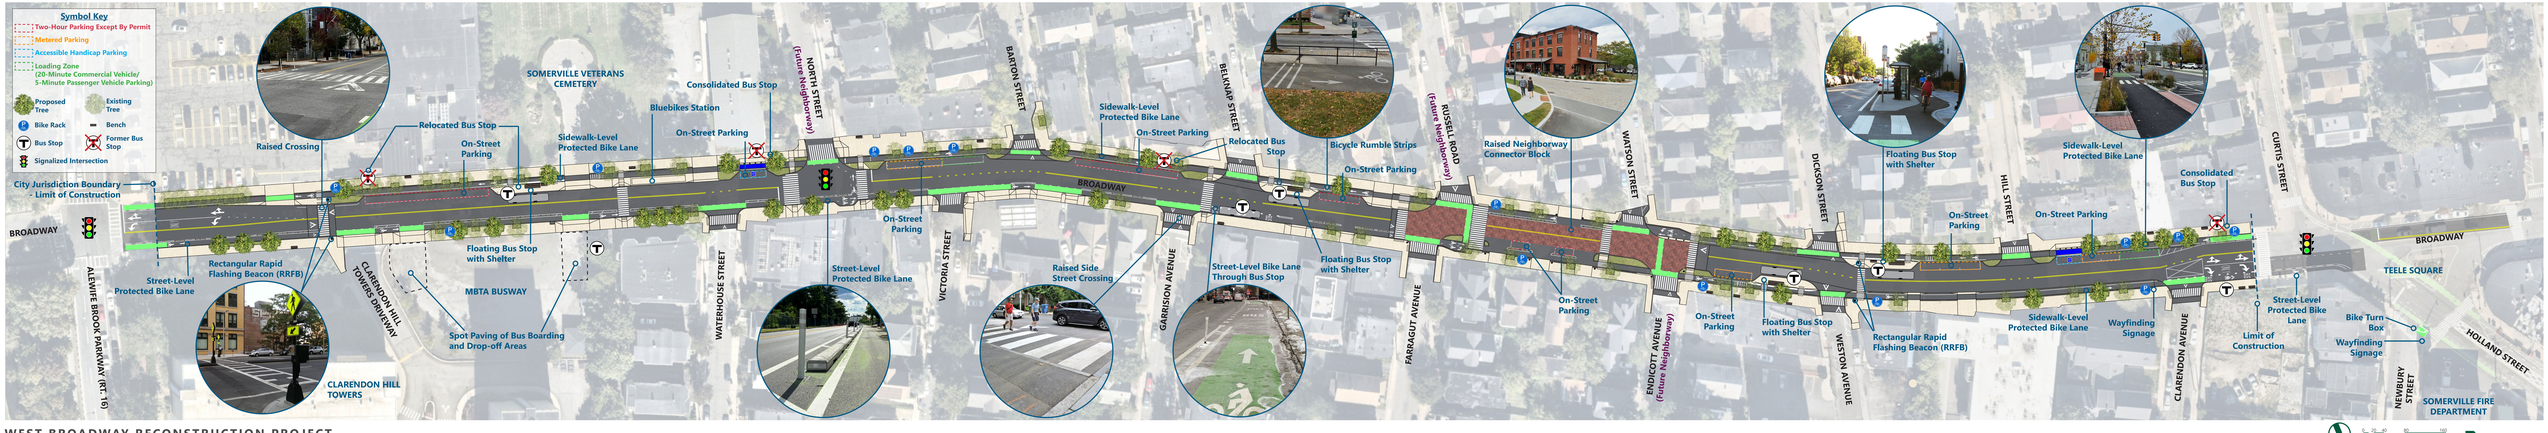

WEST BROADWAY RECONSTRUCTION PROJECT

BROADWAY BETWEEN ALEWIFE BROOK PARKWAY AND CLARENDON AVENUE
SOMERVILLE, MA
APRIL 2025

SCALE 1"=20'

Bowman