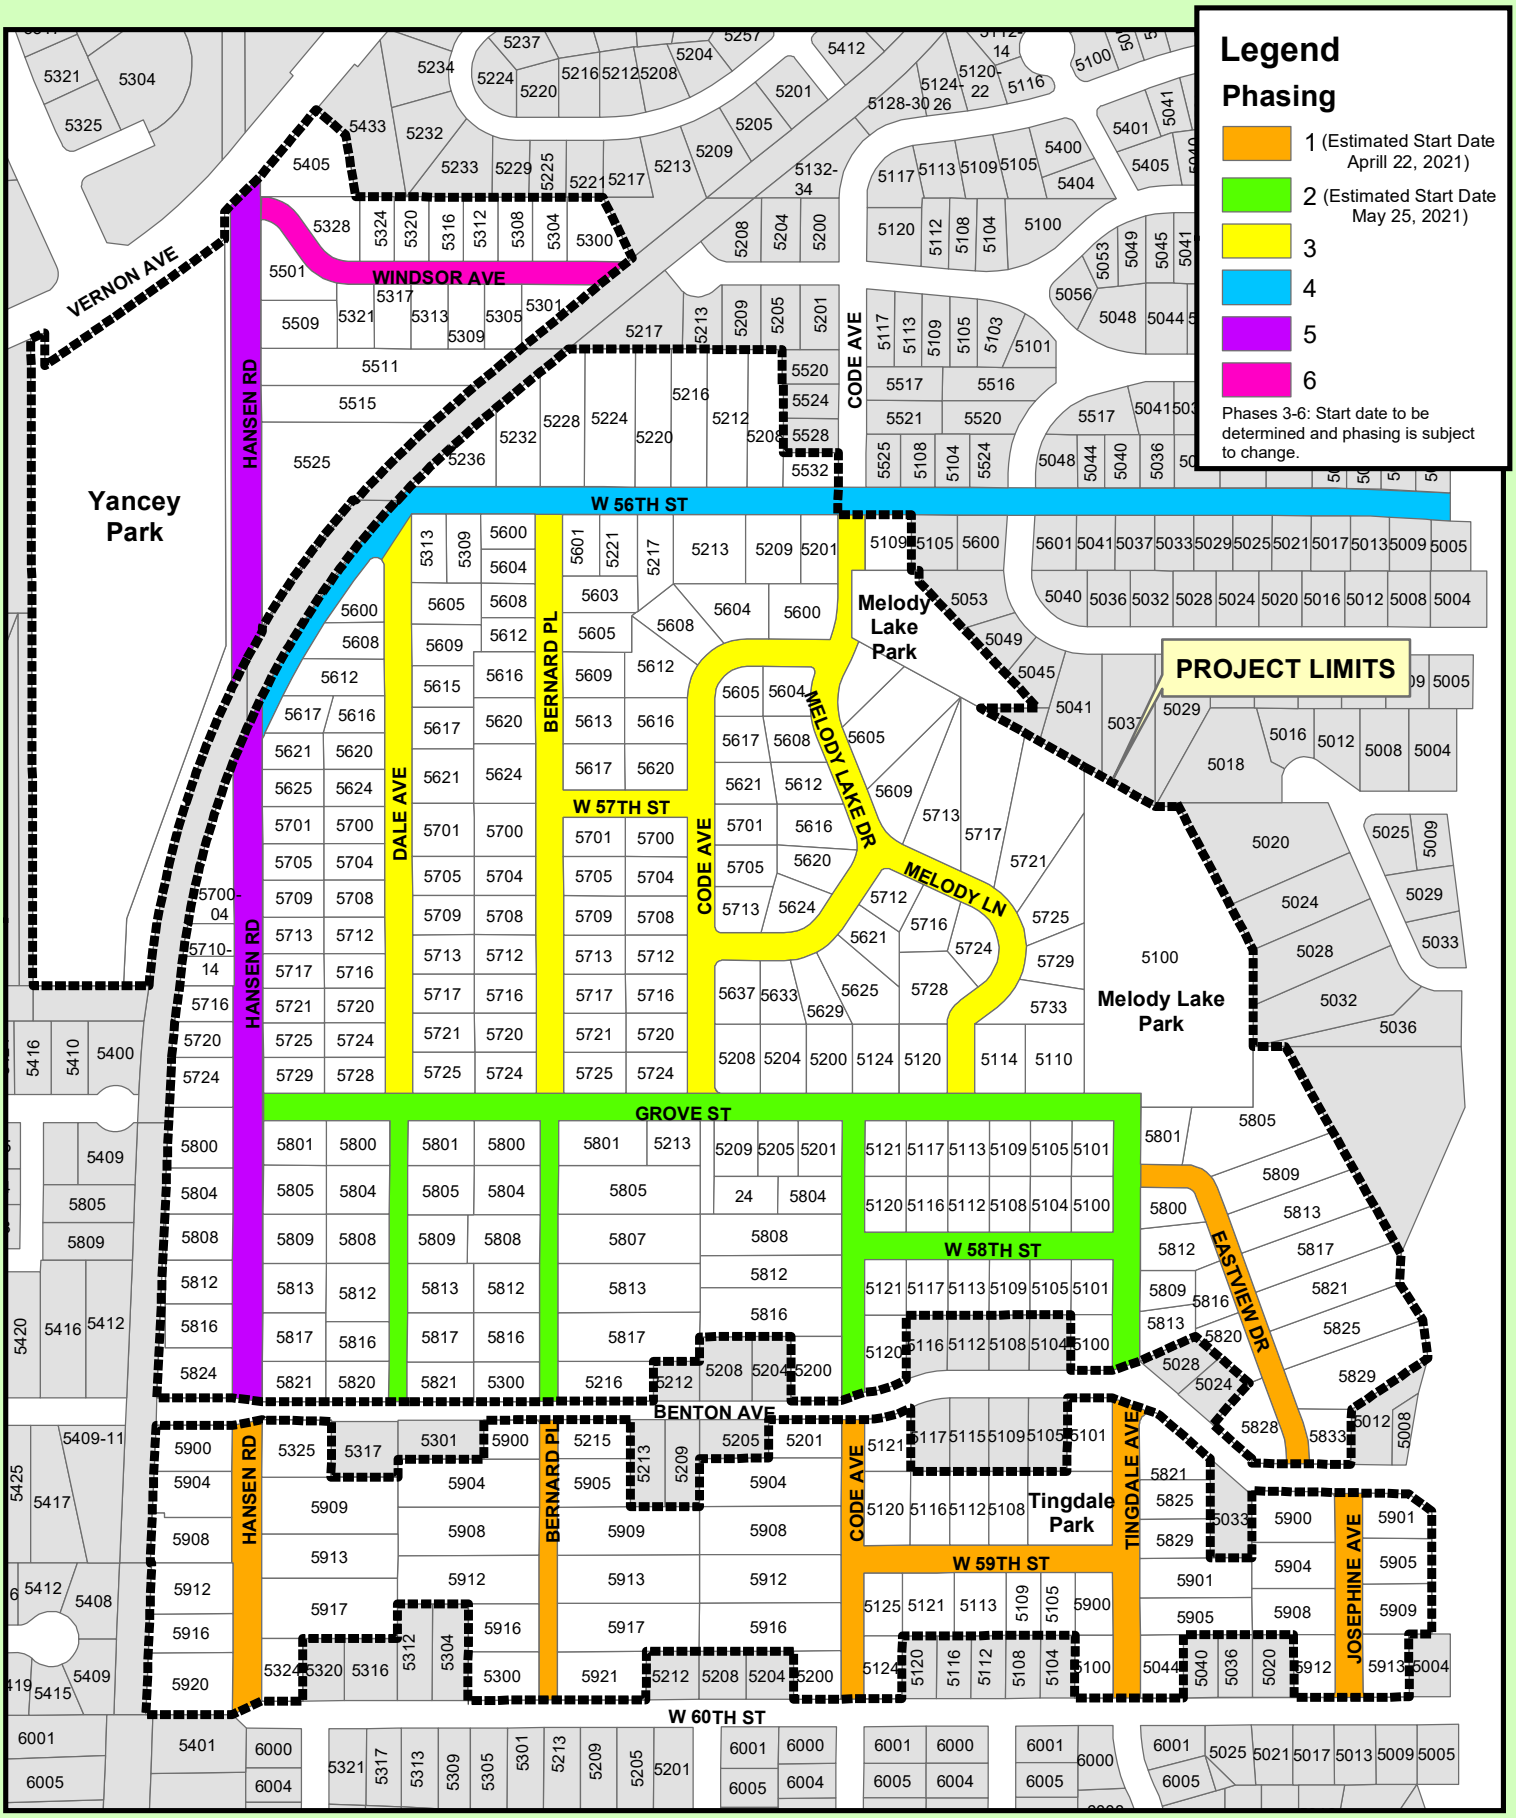

Phasing Map
Melody Lake A & B, Grandview A and Birchcrest C
Roadway Reconstruction Improvement No. BA-457

N
W E
S

Engineering Dept
April 2021